CONCEPT 1B
NEAL ST NE TO NORTH OF MT. OLIVET RD NE
SEGMENT 3

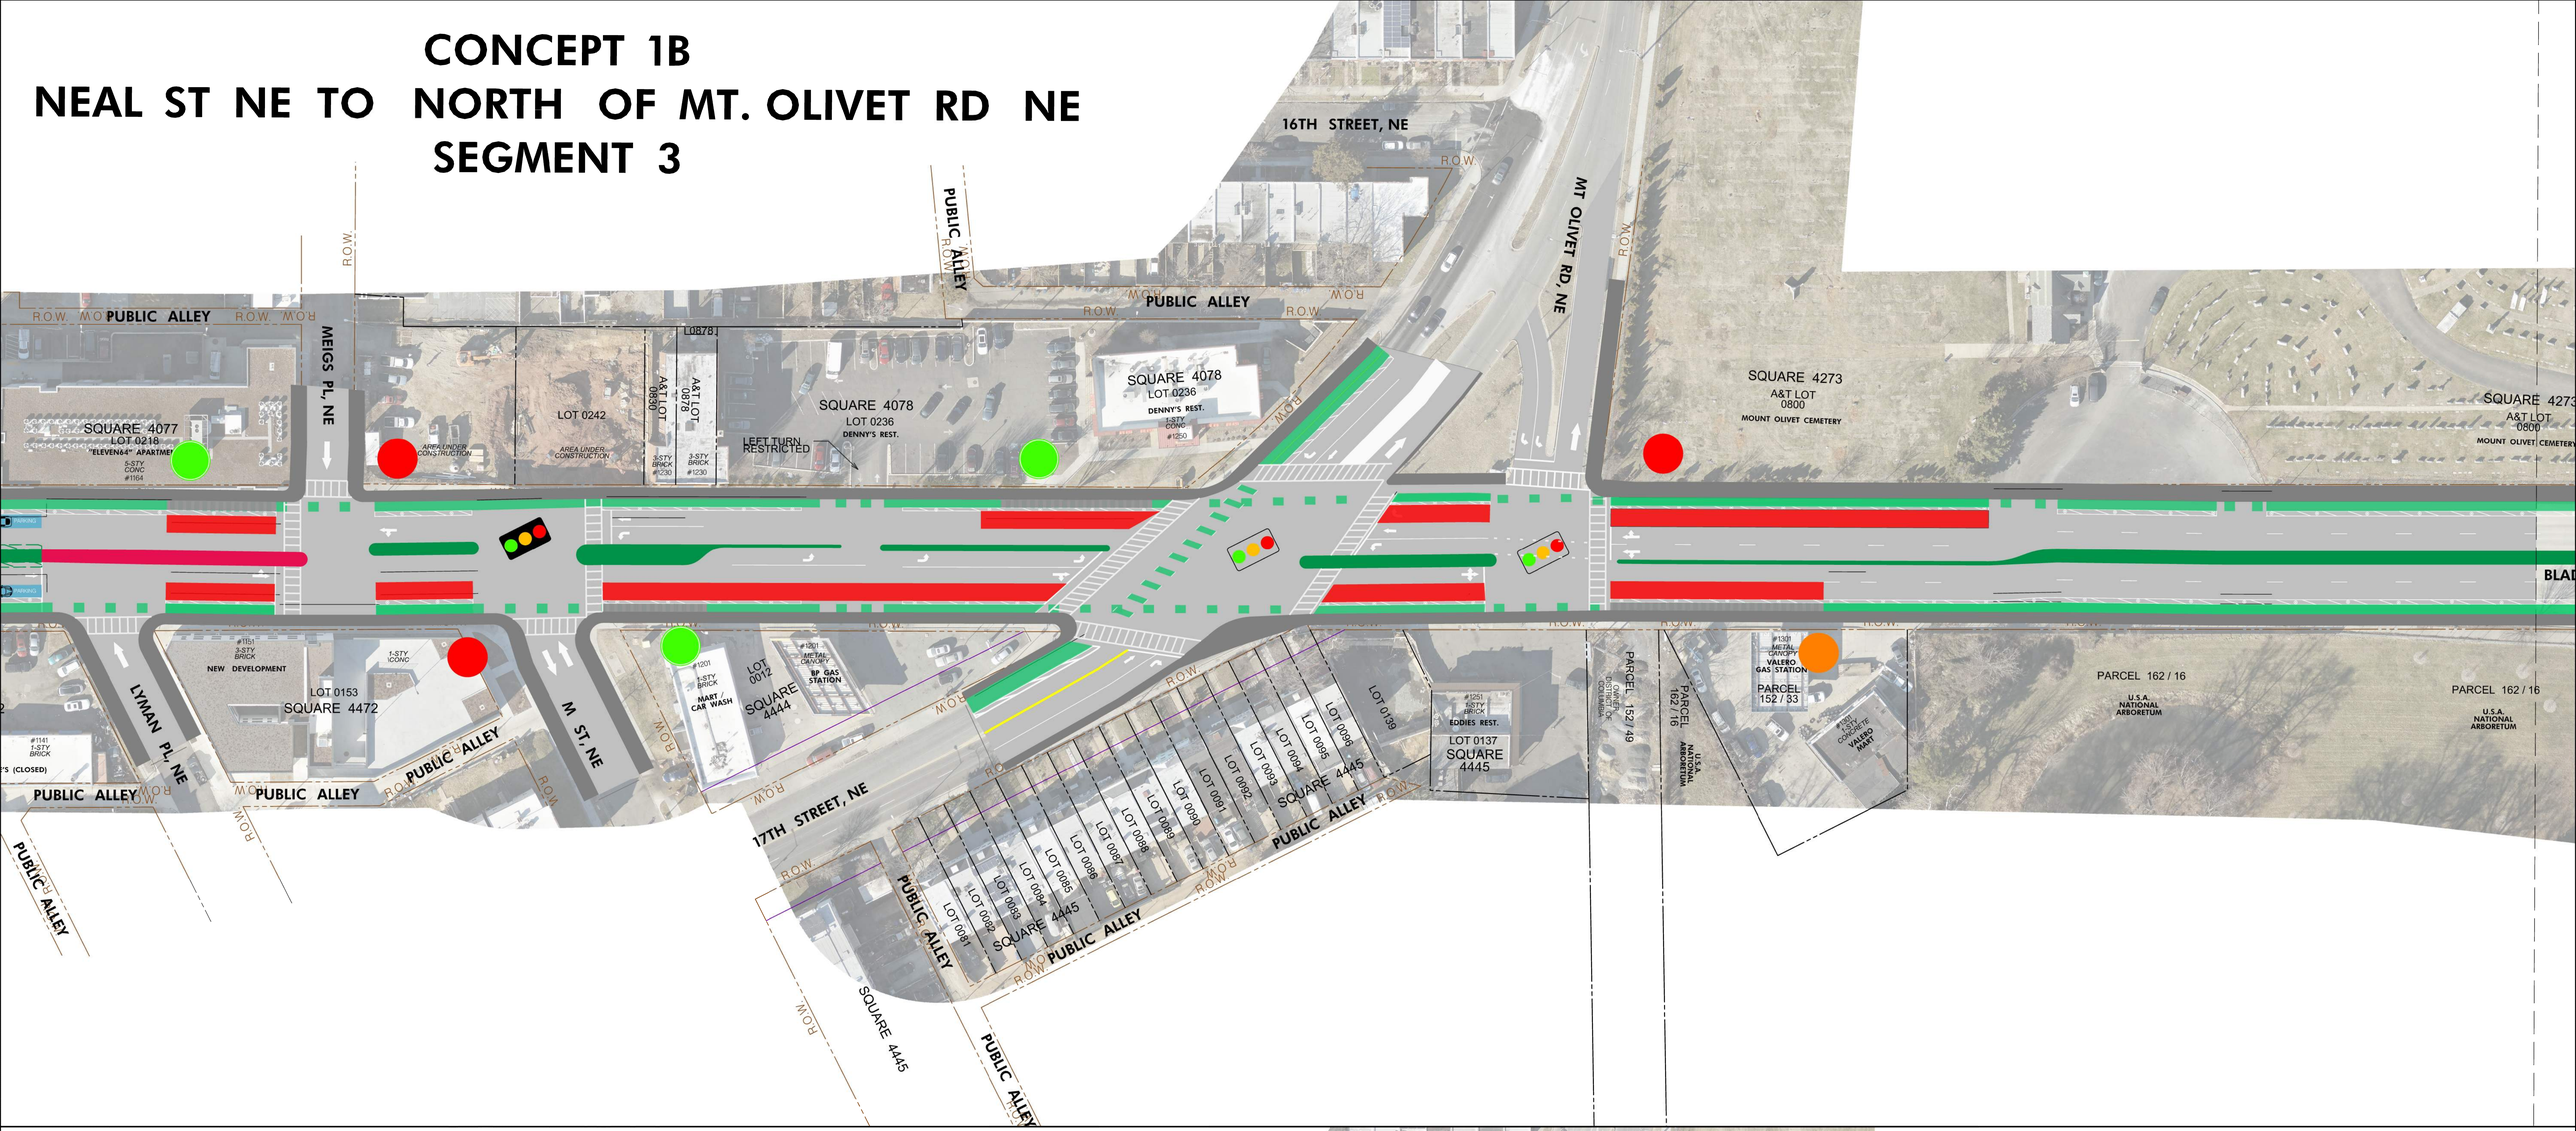

CONCEPT 2B
NEAL ST NE TO NORTH OF MT. OLIVET RD NE
SEGMENT 3

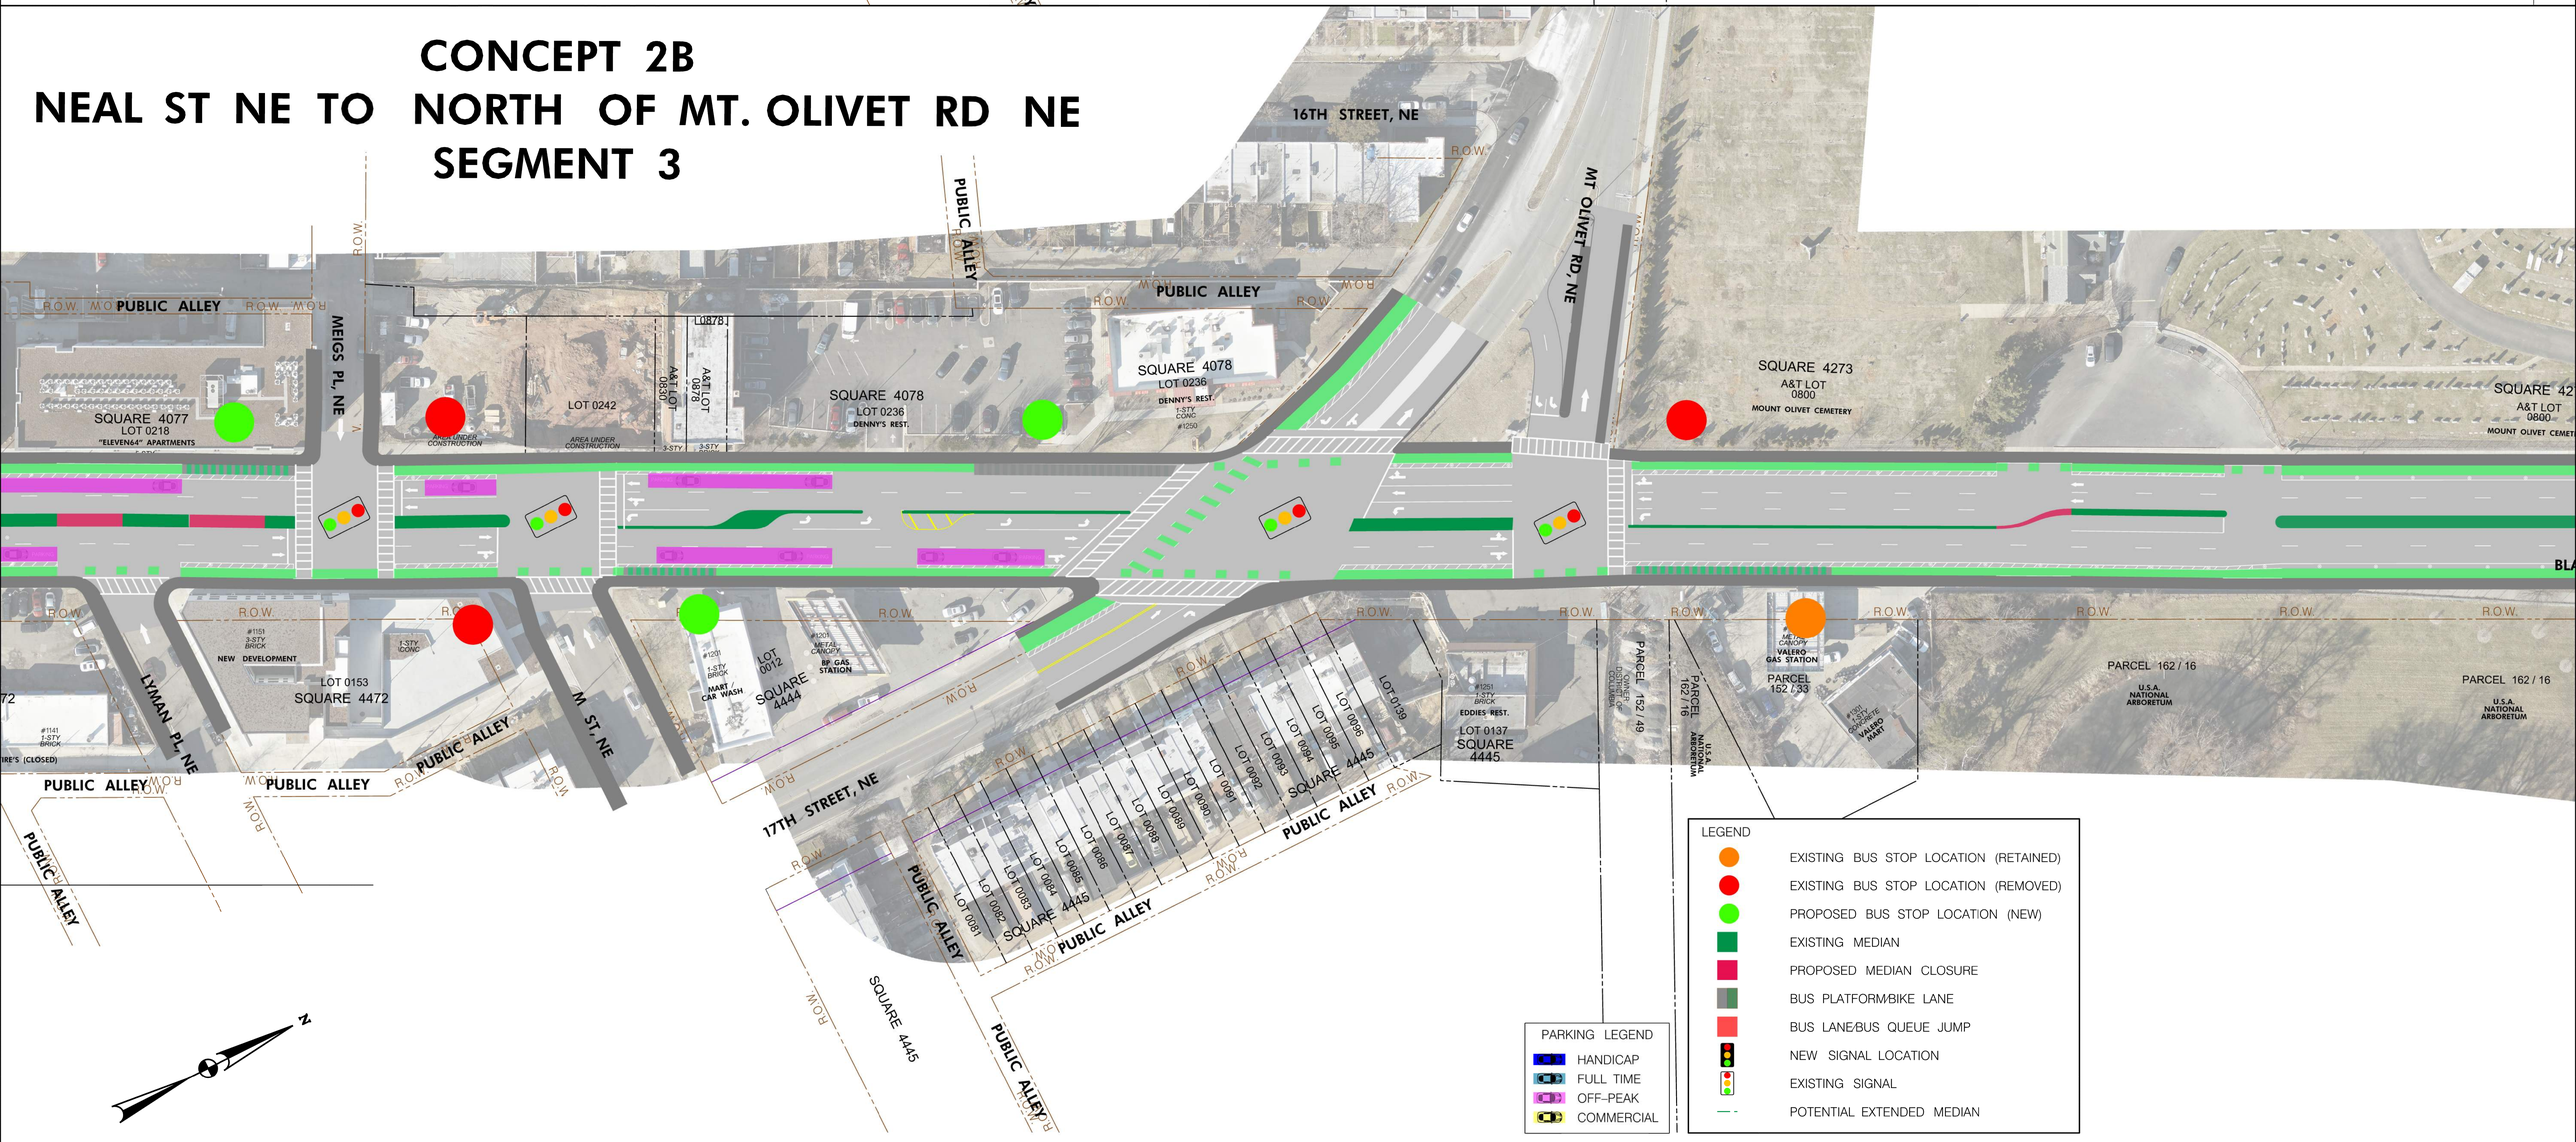

Bladensburg Road Multimodal Safety and Access Study