CONCEPT 1
NEAL ST NE TO NORTH OF MT. OLIVET RD NE
SEGMENTS 2, 3 AND 4

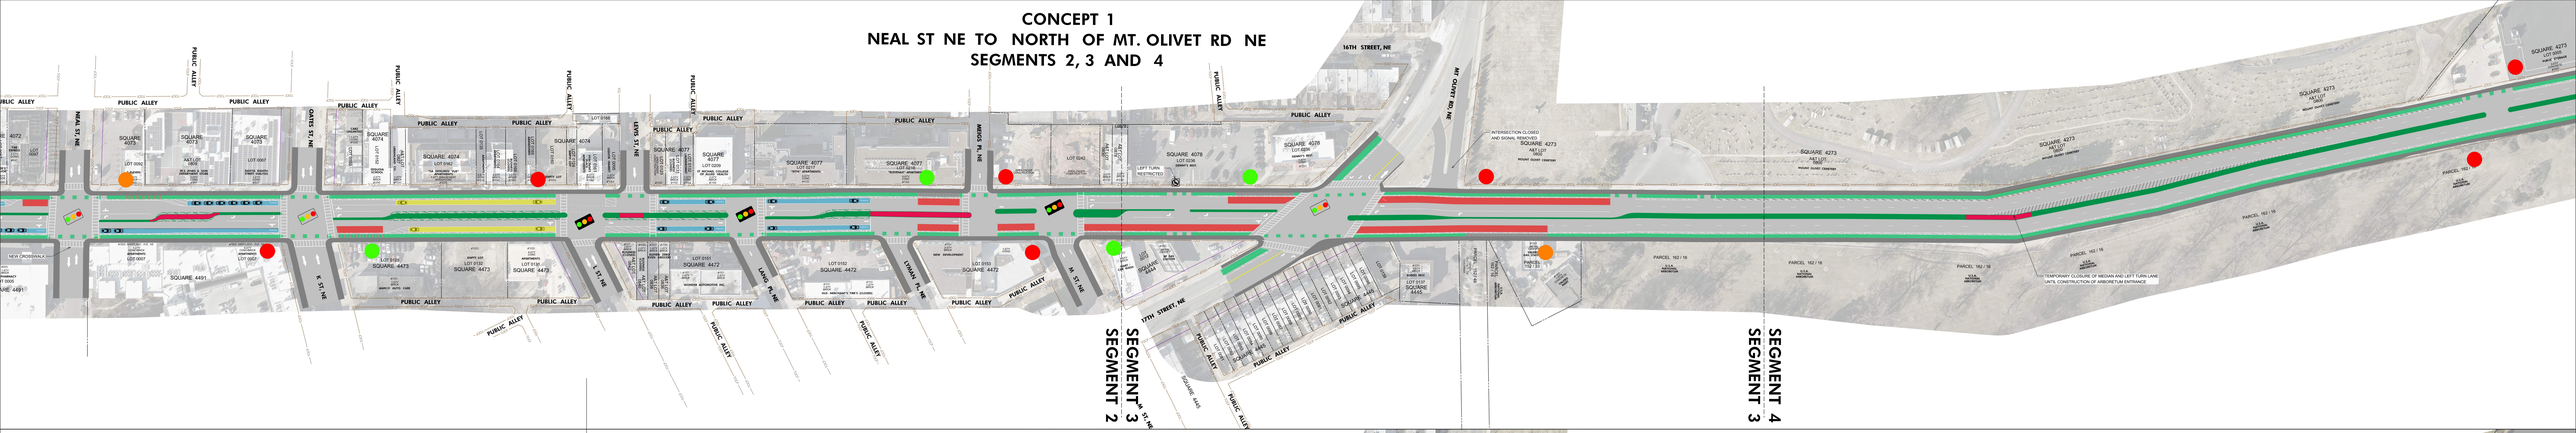

CONCEPT 2
NEAL ST NE TO NORTH OF MT. OLIVET RD NE
SEGMENTS 2, 3 AND 4

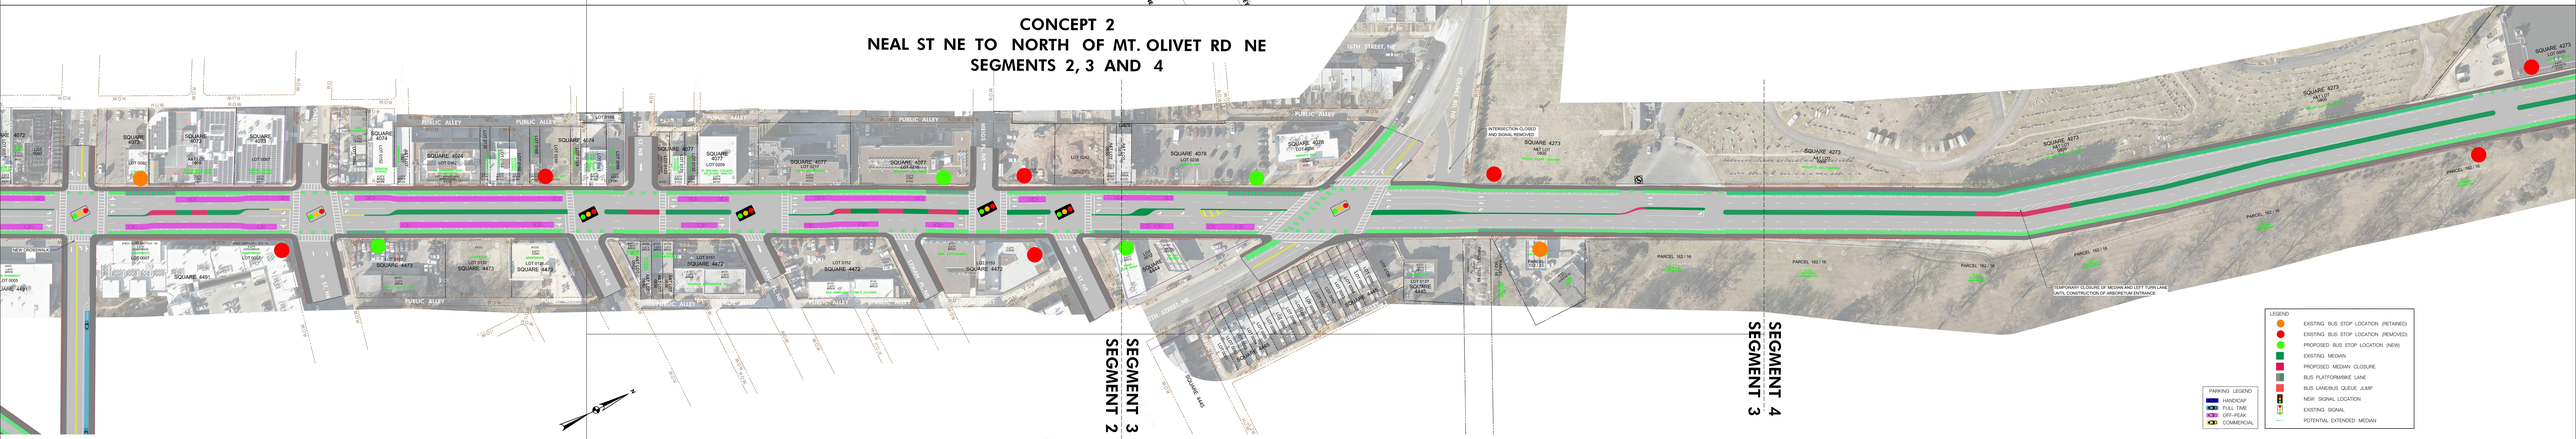

Bladensburg Road Multimodal Safety and Access Study